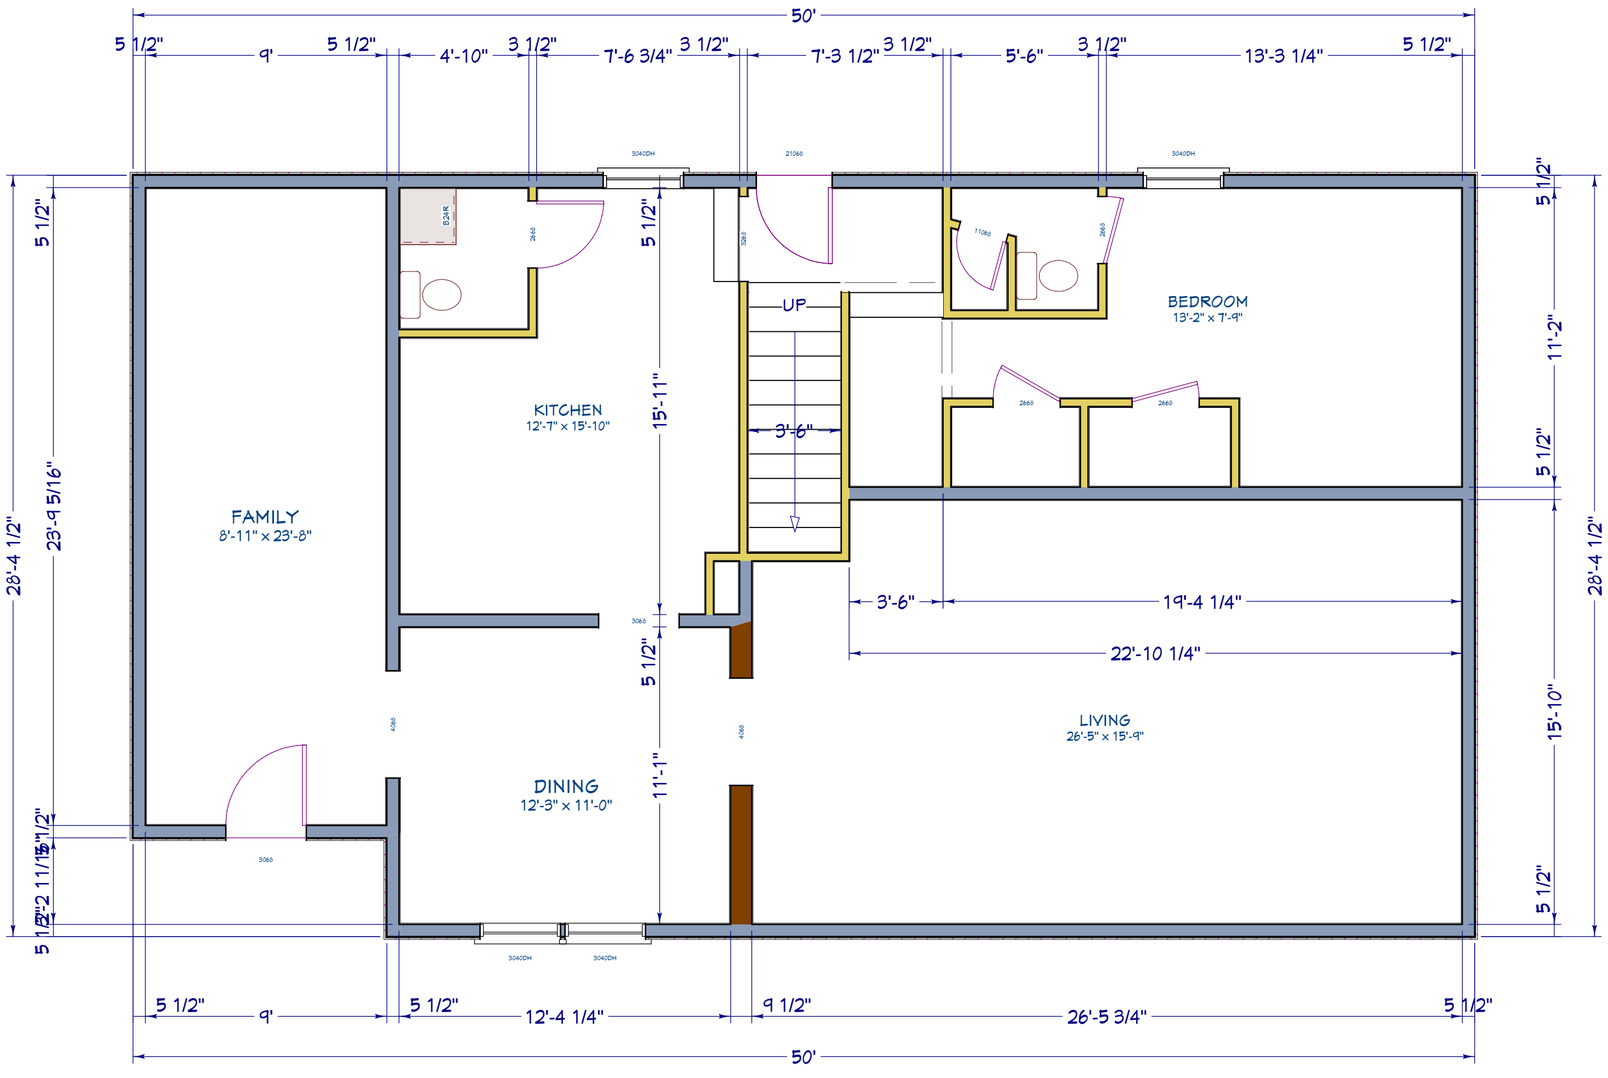

LIVING AREA
1383 sq ft

MINNESOTA PRO DESIGN

Minnesota Pro Design
3531 Lyndale Ave. S
Minneapolis, MN 55408

Office: 612.353.9620
Mobile: 612.237.9238

www.MNProDesign.com

Design for the:

Wollner Addition

General Contractor:

benjamin construction company

952.250.7132

email:
benjaminconst.@aol.com

EVERY EFFORT HAS BEEN MADE TO INSURE THESE PLANS ARE ACCURATE AND COMPLETE, HOWEVER THE CONTRACTOR-BUILDER MUST VERIFY ALL DIMENSIONS, CONSTRUCTION METHODS AND SPECIFICATIONS, AND IS RESPONSIBLE FOR SAME. SIZES OF ALL STRUCTURAL MEMBERS LIKE, FOOTINGS, POSTS, BEAMS, JOISTS, RAFTERS, TRUSSES, ETC ARE FOR ESTIMATING PURPOSES ONLY.

Project No: 511.09
Issue Date: 08.20.09
Revised:
Revised:
Revised:

THESE DRAWINGS ARE THE PROPRIETARY WORK PRODUCT AND PROPERTY OF MINNESOTA PRO DESIGN, DEVELOPED FOR THE EXCLUSIVE USE OF MINNESOTA PRO DESIGN. USE OF THESE DRAWINGS AND CONCEPTS CONTAINED THEREIN WITHOUT THE WRITTEN PERMISSION OF MINNESOTA PRO DESIGN IS PROHIBITED AND MAY SUBJECT YOU TO A CLAIM FOR DAMAGES.